General Arrangement - Scale 1:100

Legend:

- Proposed tarmac construction
- Proposed buff coloured tactile paving

Note:

The information are for illustrative purpose only and subject to vary based on existing ground profile & conditions, ecology, drainage, utilities, land ownership etc.

All traffic signs are not to scale

Description :

- Widen existing footway as a bus boarding area
- Install a full enclosed bus shelter
- Apply bus stop road markings

Advantage:

- Bus shelter provided for customers
- 2 parking spaces maintained

Disadvantage:

- Buses might cause delay on road traffic

Location Plan - Scale 1:1000

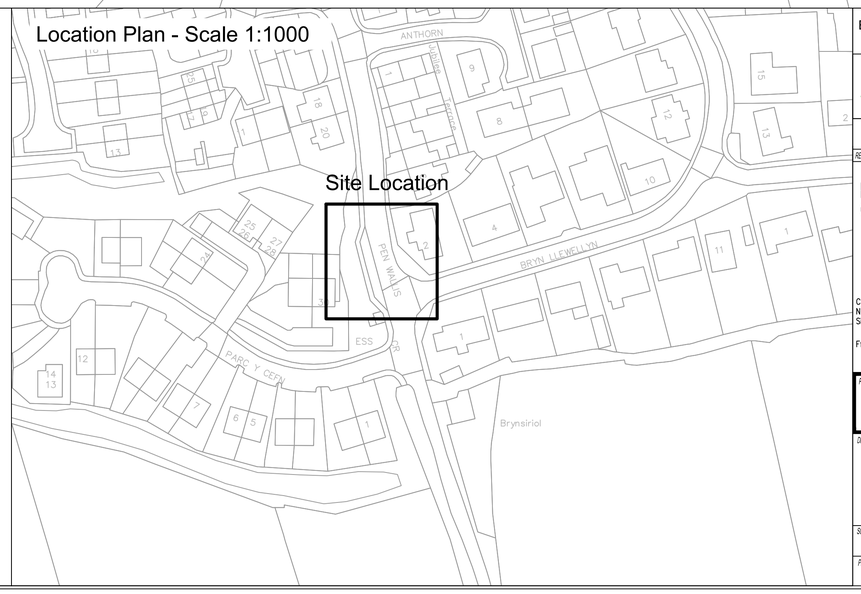

EXTRACT FROM ORDNANCE SURVEY
SM9636

© Hawlfraint y Goron a hawliau cronfa ddata 2018 Arolwg Ordnans 100022344.
Rhoddir trwydded ddi-ymrwymiad, anghyfryngol a heb fraintiau i chi i wedd y data trwyddedig at ddibenion ardaoechol am y cyfnod y mae er gael gan Cyngor Sir Penfro NI chwech gwirio, le-dreuddwydio, dosbarthu na gwerthu cwrlyw rau o'r data hwn i dryydyd partion mewn swrlyw ffurf.

© Crown copyright and database rights 2018 Ordnance Survey 100022344.
You are permitted to use this data solely to enable you to respond to, or interact with, the organisation that provided you with the data. You are not permitted to copy, sub-license, distribute or sell any of this data to third parties in any form.

REV.	DESCRIPTION	BY	DATE

PEMBROKESHIRE COUNTY COUNCIL
CYNGOR SIR PENFRO

Cyngor Sir Penfro,
Neuadd y Sir, HWLFFORDD,
Sir Benfro. SA61 1TP
Ffôn: 01437 764551

Pembrokeshire County Council,
County Hall, HAVERFORDWEST,
Pembrokeshire. SA61 1TP
Tel: 01437 764551

www.pembrokeshire.gov.uk

PROJECT TITLE
BUS PRIORITY PENWALLIS

DRAWING TITLE
PENWALLIS BUS STOP

SCALE	DRAWN BY	EW	09/24
AS SHOWN @ A1	CHECKED		
PROJECT PHASE: FEASIBILITY	DRAWING No: CA18037 F301		